Unofficial FERC-Generated PDF of 20060802-4001 Received by FERC OSEC 08/02/2006 in Docket#: P-2246-045

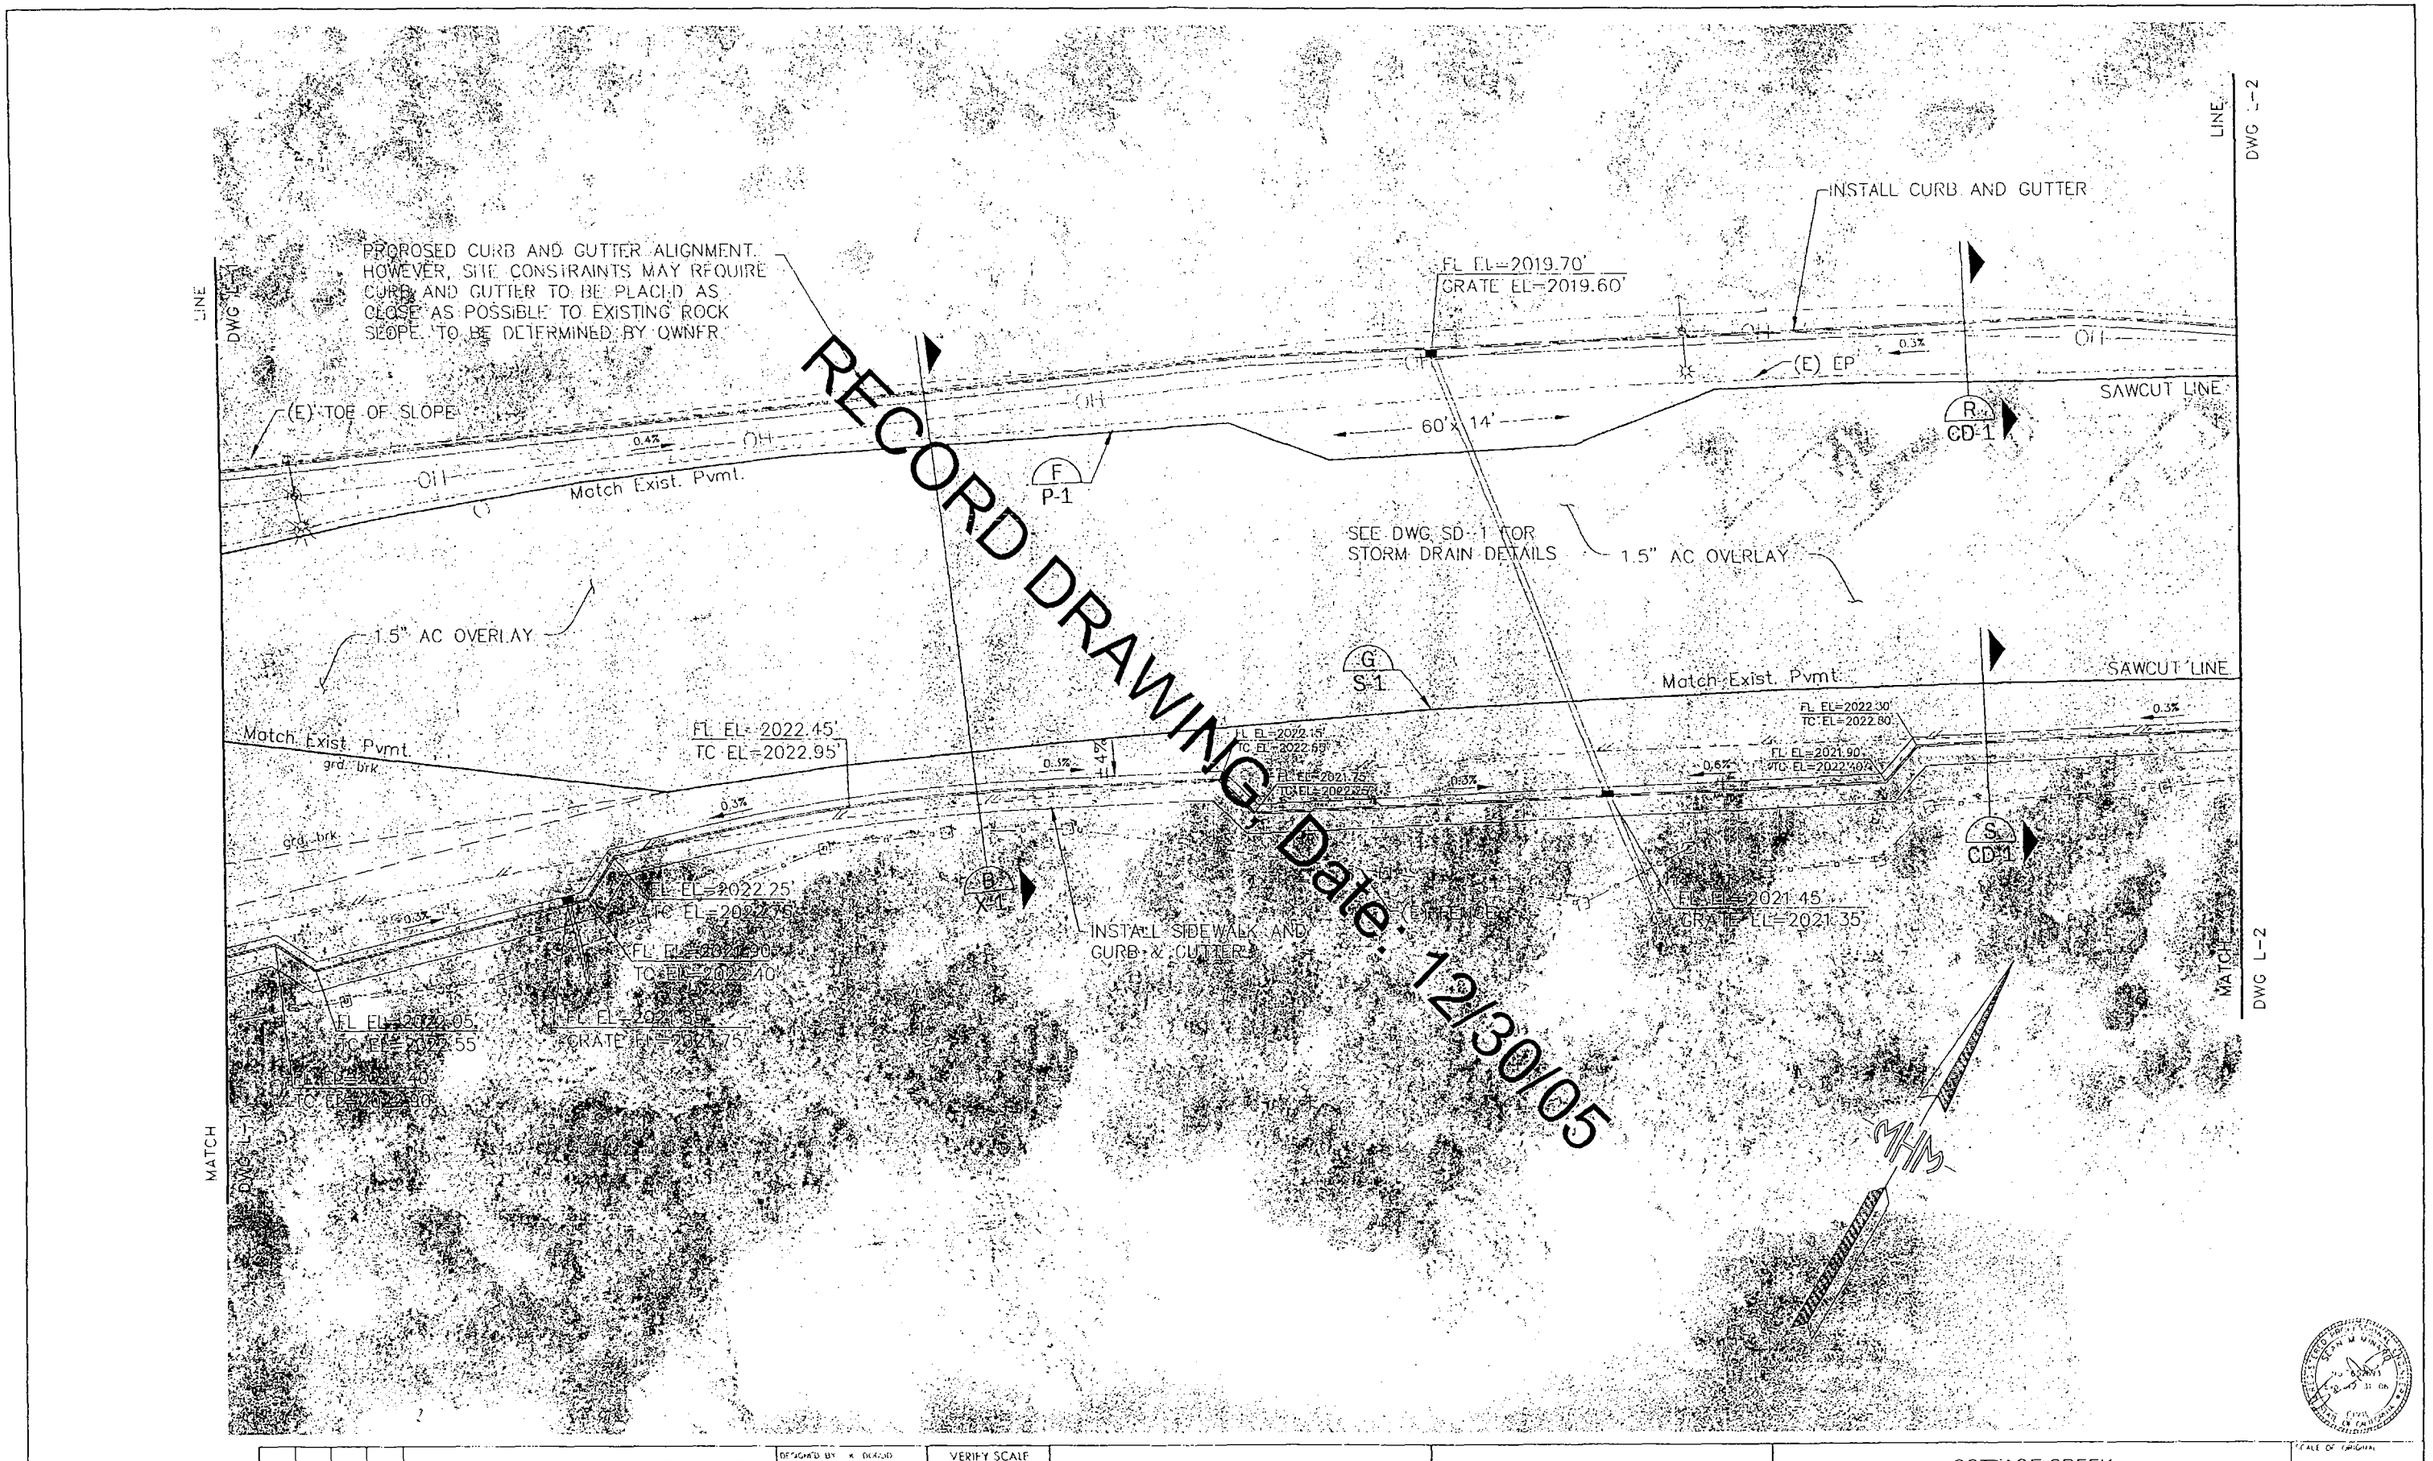

REV.	DATE	BY	APPR	DESIGNED BY K. DIGGINS DRAWN BY K. DIGGINS CHECKED BY S. MINARD IN CHARGE J. W. SMITH DATE 8-21-04	VERIFY SCALE BAR IS ONE INCH ON ORIGINAL DRAWING 0 1" IF NOT ONE INCH ON THIS SHEET, ADJUST SCALES ACCORDINGLY	M·H·M INC. ENGINEERING · SURVEYING 523 "J" STREET MARYSVILLE, CALIF. 95901	YUBA COUNTY WATER AGENCY COTTAGE CREEK PARKING LOT IMPROVMENTS	COTTAGE CREEK LAYOUT	SCALE OF ORIGINAL 1" = 20' (HORIZ) 1" = NA (VERT) DRAWING NO. 12 SHEET 12

EXHIBIT R FERC # 2246-045