DRAWING NUMBER K-4-A

PLAN HOLD CORPORATION • IRVINE, CALIFORNIA
RECORDED BY RAMKO SYSTEMS
PHOTOGRAPHIC REPRODUCTION OF PRINTS ON THIS LINE

DRAWING NUMBER

PLAN HOLD CORPORATION • IRVINE, CALIFORNIA
RECORDED BY RAMKO SYSTEMS
PHOTOGRAPHIC REPRODUCTION OF PRINTS ON THIS LINE

DRAWING NUMBER K-4-A

PLAN HOLD CORPORATION • IRVINE, CALIFORNIA
RECORDED BY RAMKO SYSTEMS
PHOTOGRAPHIC REPRODUCTION OF PRINTS ON THIS LINE

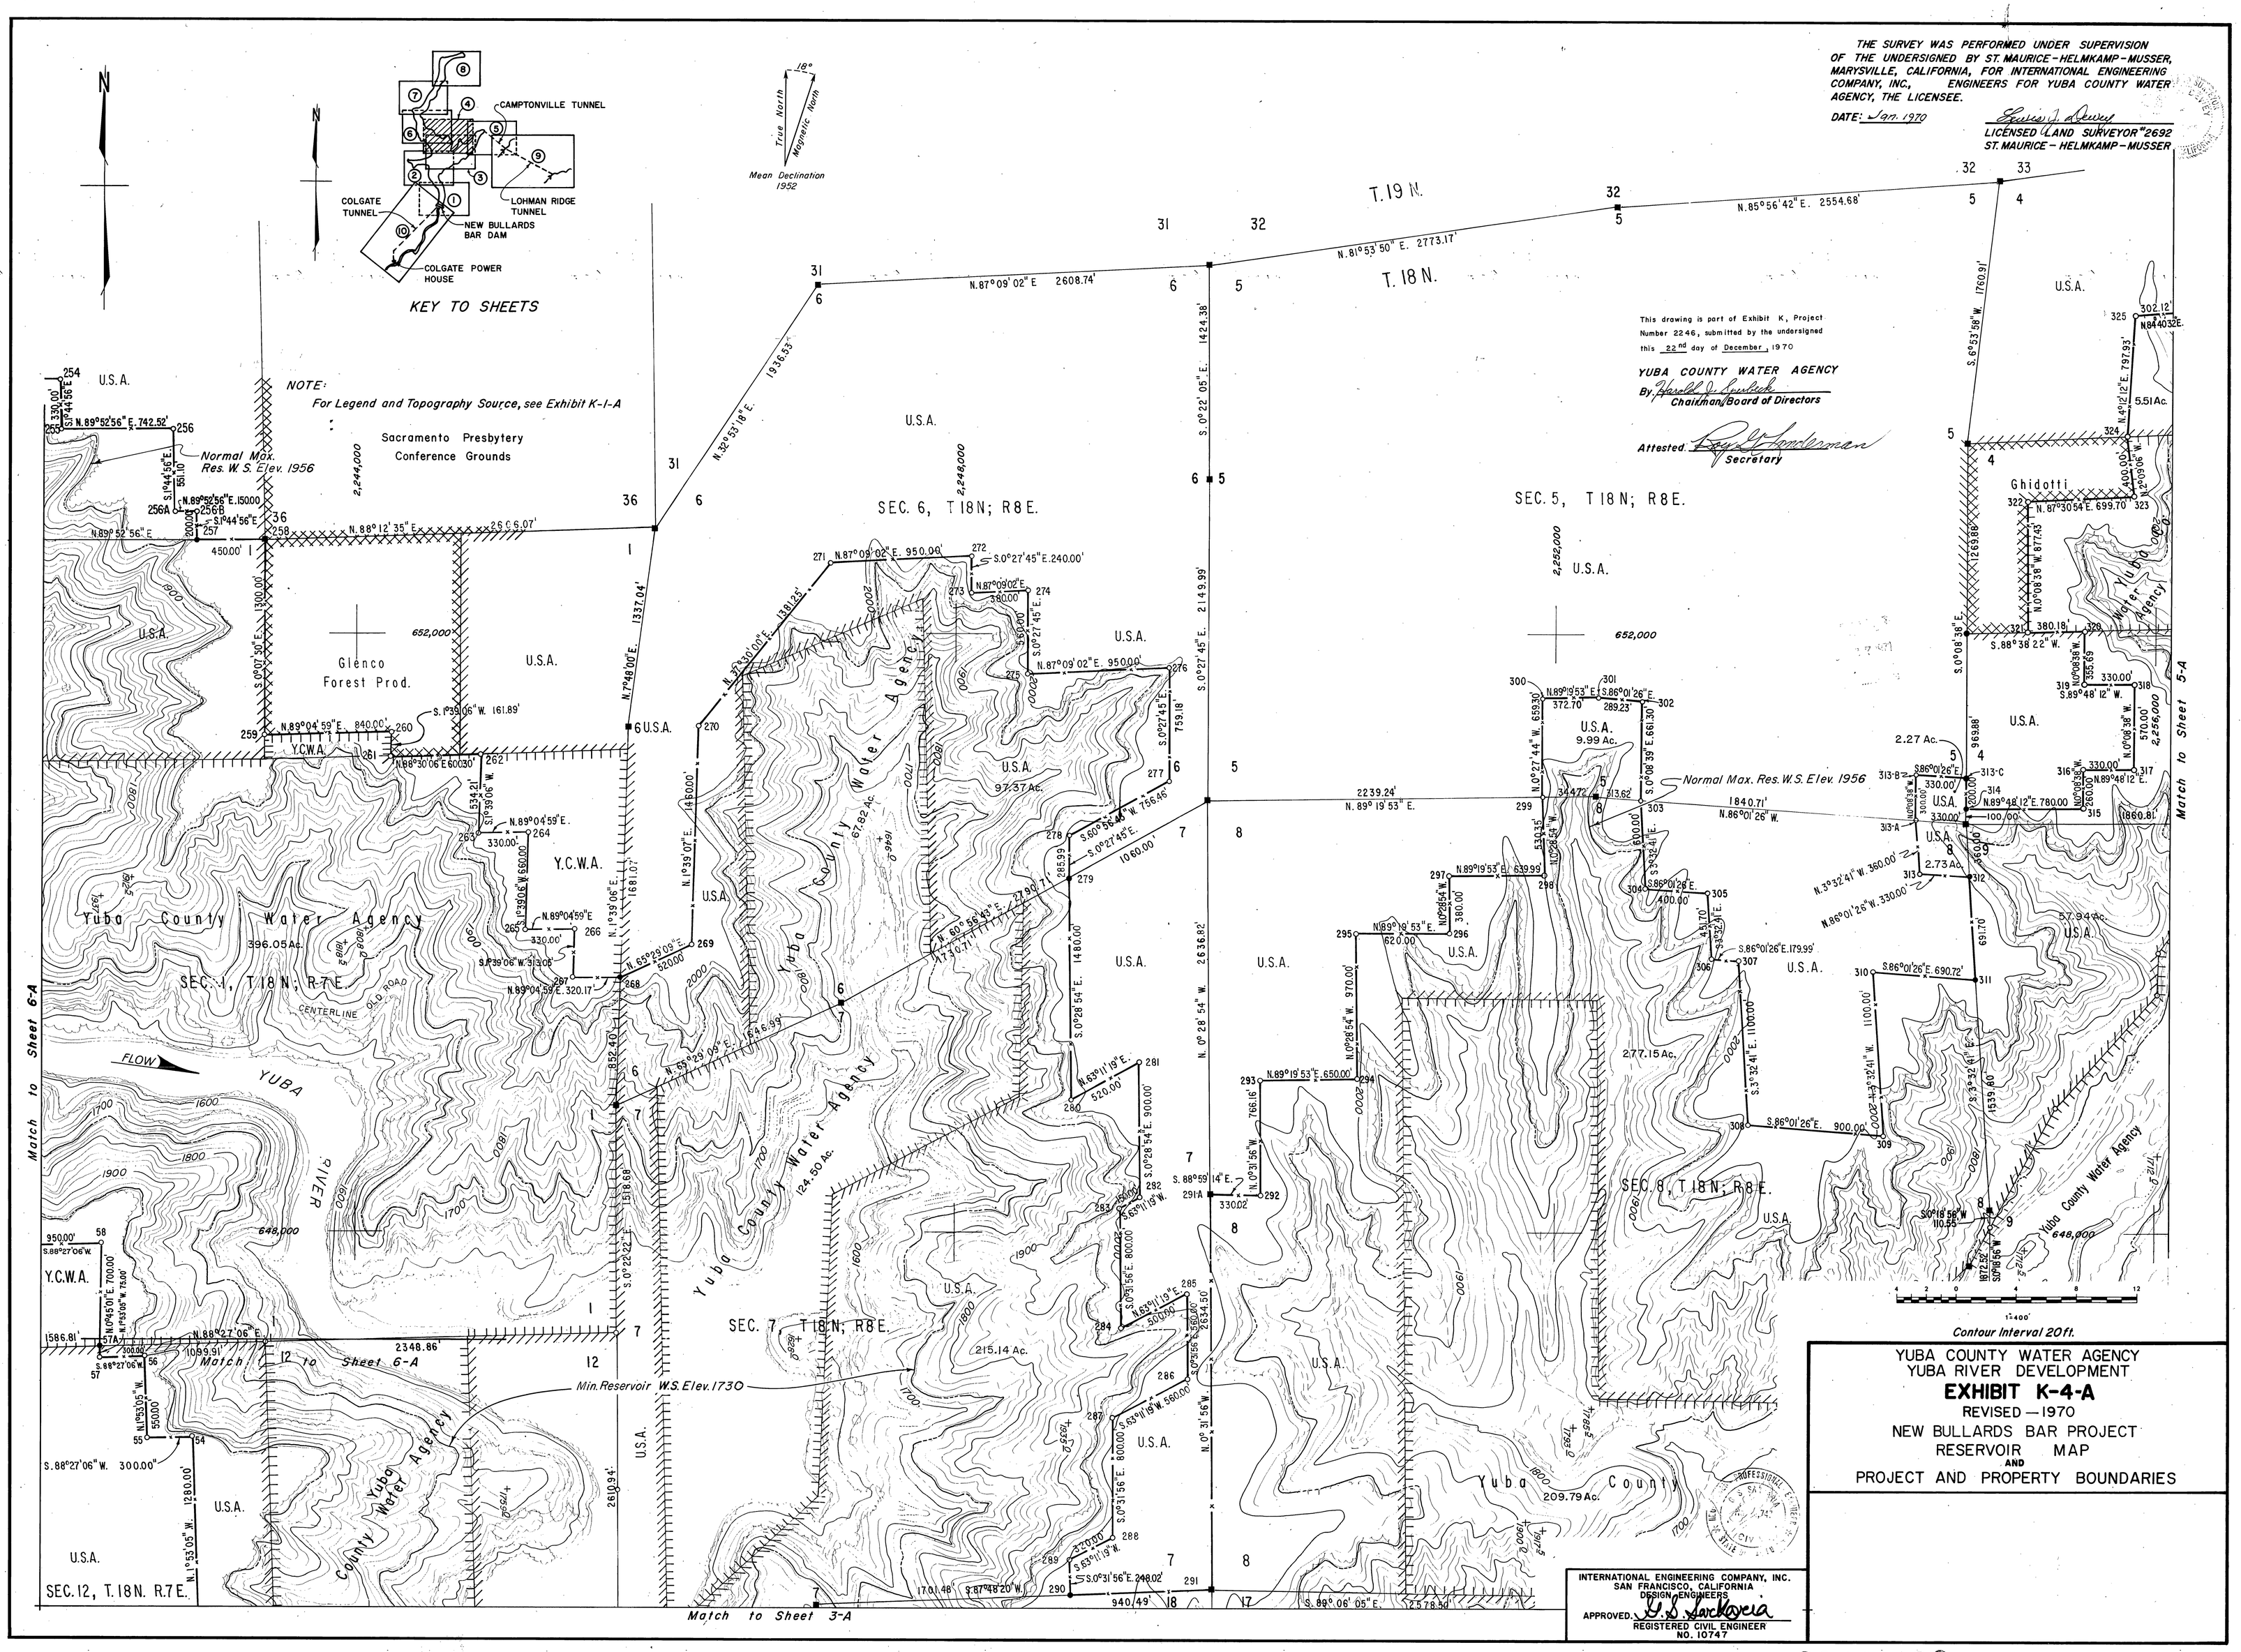

YUBA COUNTY WATER AGENCY
YUBA RIVER DEVELOPMENT

EXHIBIT K-4-A

REVISED — 1970

NEW BULLARDS BAR PROJECT
RESERVOIR MAP
AND
PROJECT AND PROPERTY BOUNDARIES

INTERNATIONAL ENGINEERING COMPANY, INC.
SAN FRANCISCO, CALIFORNIA
DESIGN ENGINEERS
APPROVED: H. D. Lackmeyer
REGISTERED CIVIL ENGINEER
NO. 10747

2243-32